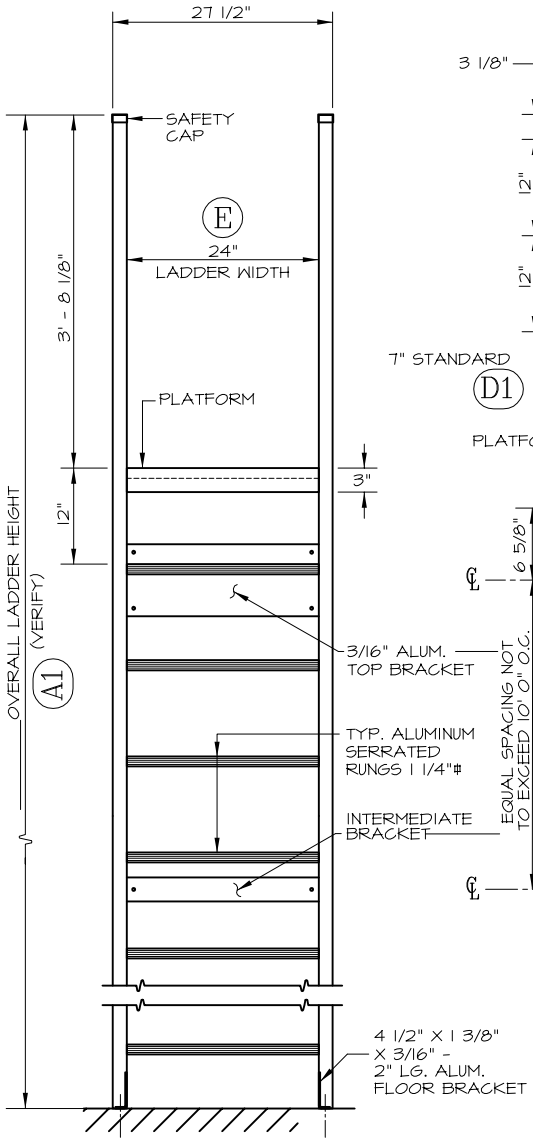

FRONT ELEVATION

N.T.S.

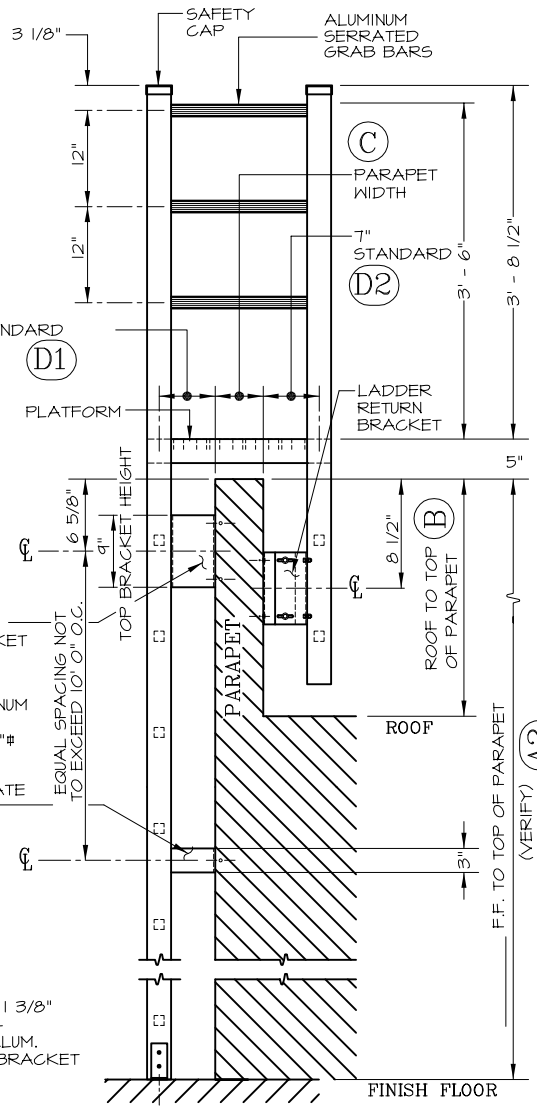

SIDE ELEVATION

N.T.S.

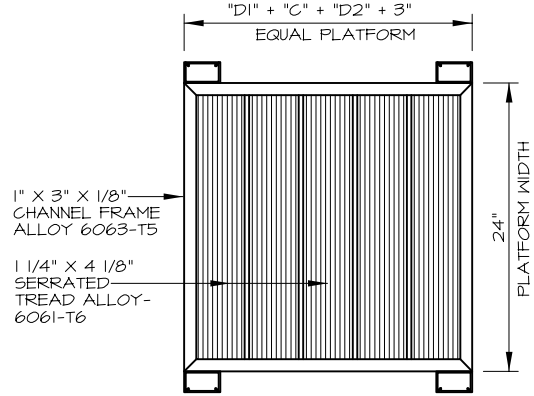

PLATFORM PLAN

N.T.S.

CONTRACTOR TO VERIFY:

- (A1) _____ OVERALL LADDER HEIGHT
- (A2) _____ F.F. TO TOP OF PARAPET
- (B) _____ ROOF TO TOP OF PARAPET
- (C) _____ PARAPET WIDTH
- (D1) _____ WALL TO ℄ OF LADDER
- (D2) _____ WALL TO ℄ OF LADDER
- (E) _____ LADDER WIDTH

APPROVED BY: _____

DATE: _____

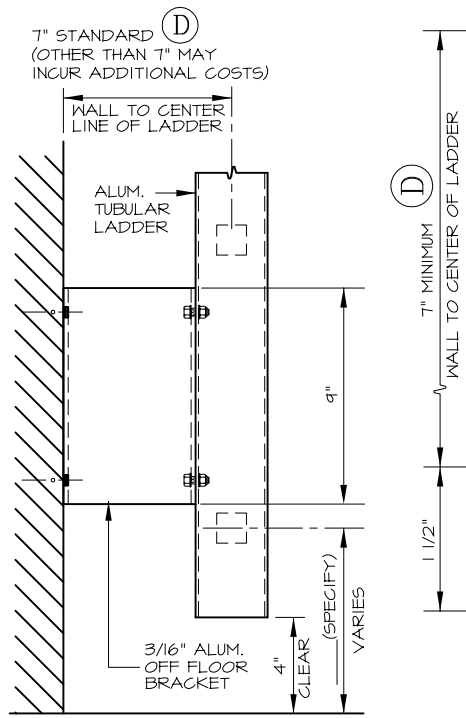

ALTERNATE OFF FLOOR SUPPORT

1 1/2" = 1' - 0"

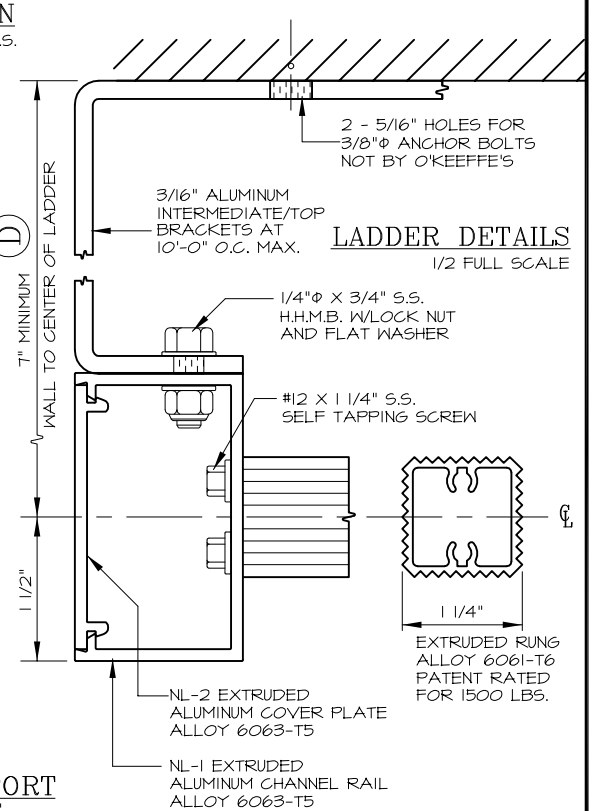

LADDER DETAILS

1/2 FULL SCALE

O'KEEFFE'S, INC.
www.okeeffes.com
TEL: (415) 824-4900
FAX: (415) 824 5900

TUBULAR RAIL HIGH PARAPET ACCESS LADDER

ALUMINUM LADDER WITH PLATFORM AND RETURN MODEL 503

_____QUANTITY

☐ SECURITY DOOR

☐ INTERMEDIATE BRACKET

☐ ALTERNATE BOTTOM SUPPORT

☐ MILL FINISH

☐ POWDER COATING

☐ BRONZE ANODIZED

☐ CLEAR ANODIZED

SALE NO.

DRAWN :

DATE :

SHEET : _____ OF _____