PLEASE SIGN

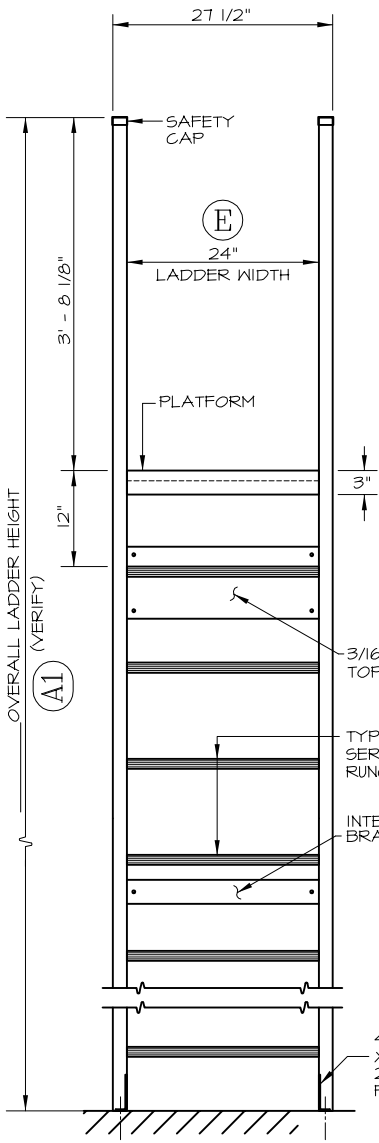

FRONT ELEVATION

N.T.S.

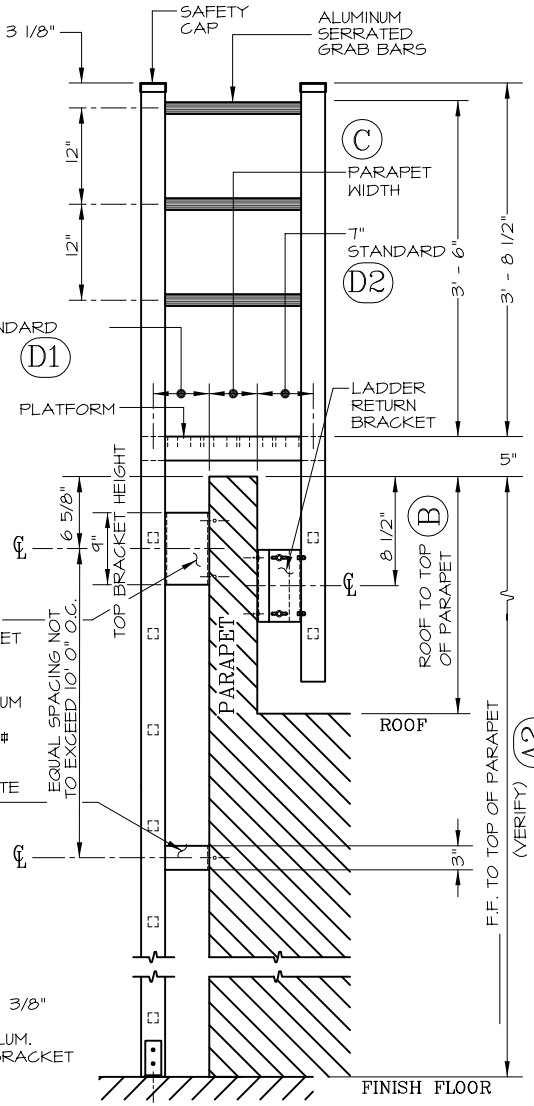

SIDE ELEVATION

N.T.S.

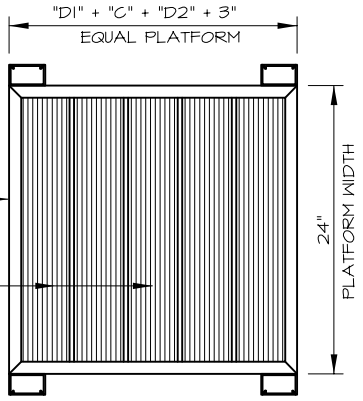

PLATFORM PLAN

N.T.S.

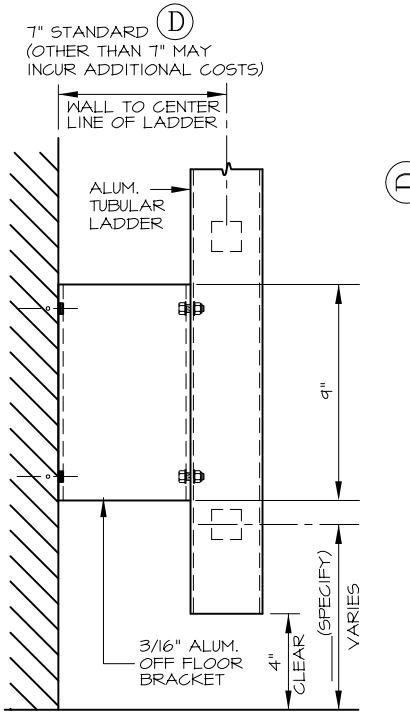

ALTERNATE OFF FLOOR SUPPORT

1 1/2" = 1' - 0"

CONTRACTOR TO VERIFY:

A1	_____	OVERALL LADDER HEIGHT
A2	_____	F.F. TO TOP OF PARAPET
B	_____	ROOF TO TOP OF PARAPET
C	_____	PARAPET WIDTH
D1	_____	WALL TO ℄ OF LADDER
D2	_____	WALL TO ℄ OF LADDER
E	_____	LADDER WIDTH

APPROVED BY: _____

DATE: _____

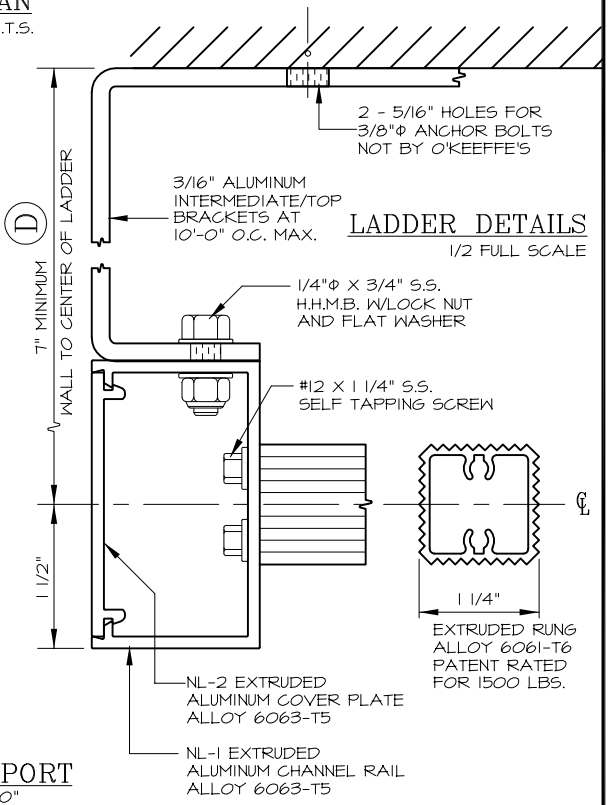

LADDER DETAILS

1/2 FULL SCALE

O'KEEFFE'S, INC.
325 NEWHALL STREET SAN FRANCISCO, CA 94124
TEL: (415) 824-4900 FAX: (415) 824 5900

TUBULAR RAIL HIGH PARAPET ACCESS LADDER

ALUMINUM LADDER WITH PLATFORM AND RETURN MODEL 503

_____QUANTITY

☐ SECURITY DOOR

☐ INTERMEDIATE BRACKET

☐ ALTERNATE BOTTOM SUPPORT

☐ MILL FINISH

☐ POWDER COATING

☐ BRONZE ANODIZED

☐ CLEAR ANODIZED

SALE NO.

DRAWN :

DATE :

SHEET : _____ OF _____